


FOUNDATION & UTILITY CONNECTION PLAN


U.S. dimensions / Separate fixture drain outlets and 240 V electrical entry

01 FLOOR LAYOUT

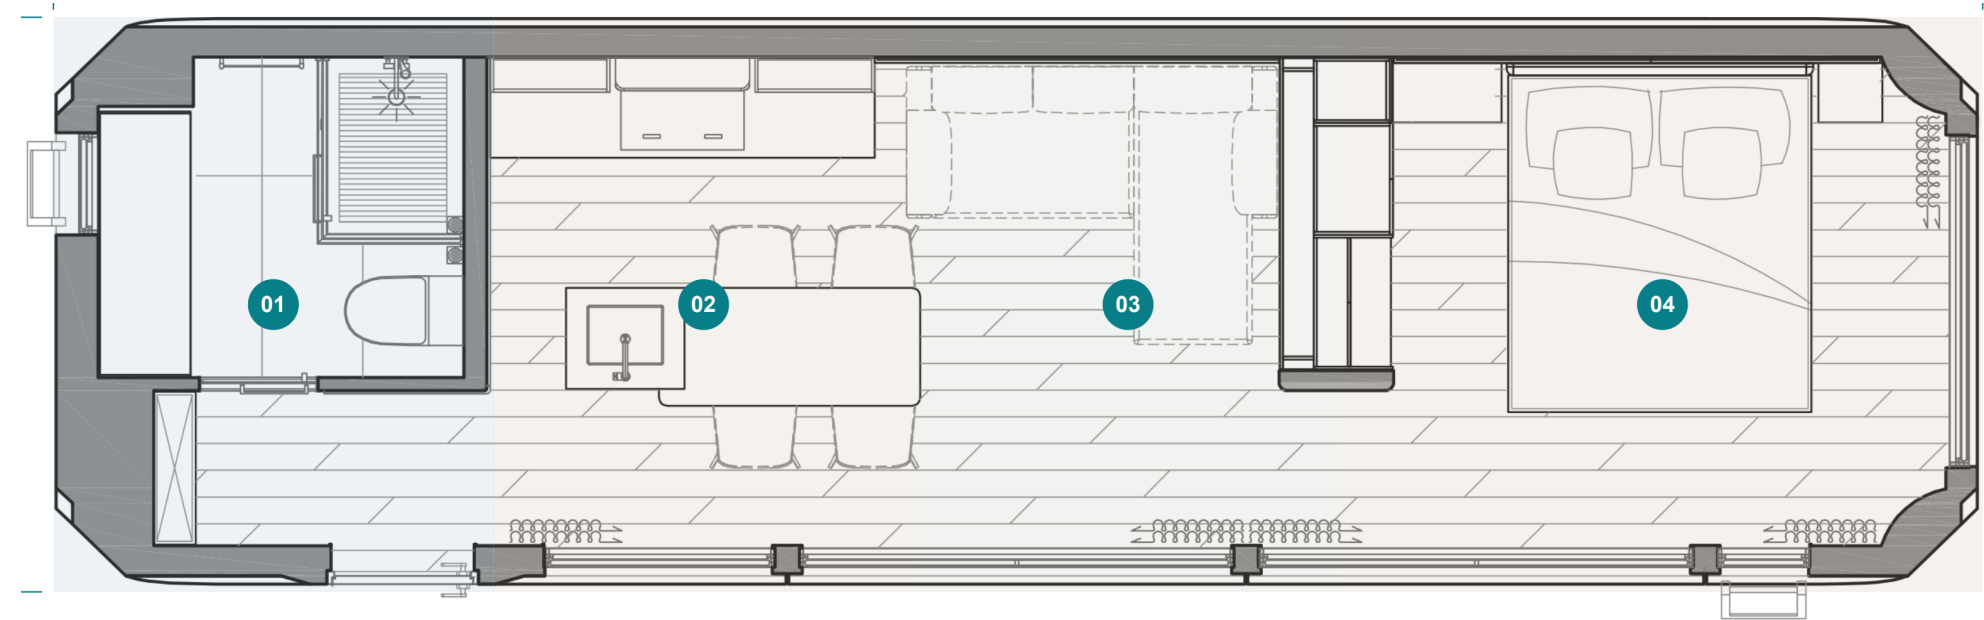

Overall exterior size: 37 ft 4 7/8 in x 11 ft 1 7/8 in
Floor-plan and source foundation widths differ. Confirm body-to-foundation alignment before installation.

02 FOUNDATION & UTILITY REFERENCE PLAN

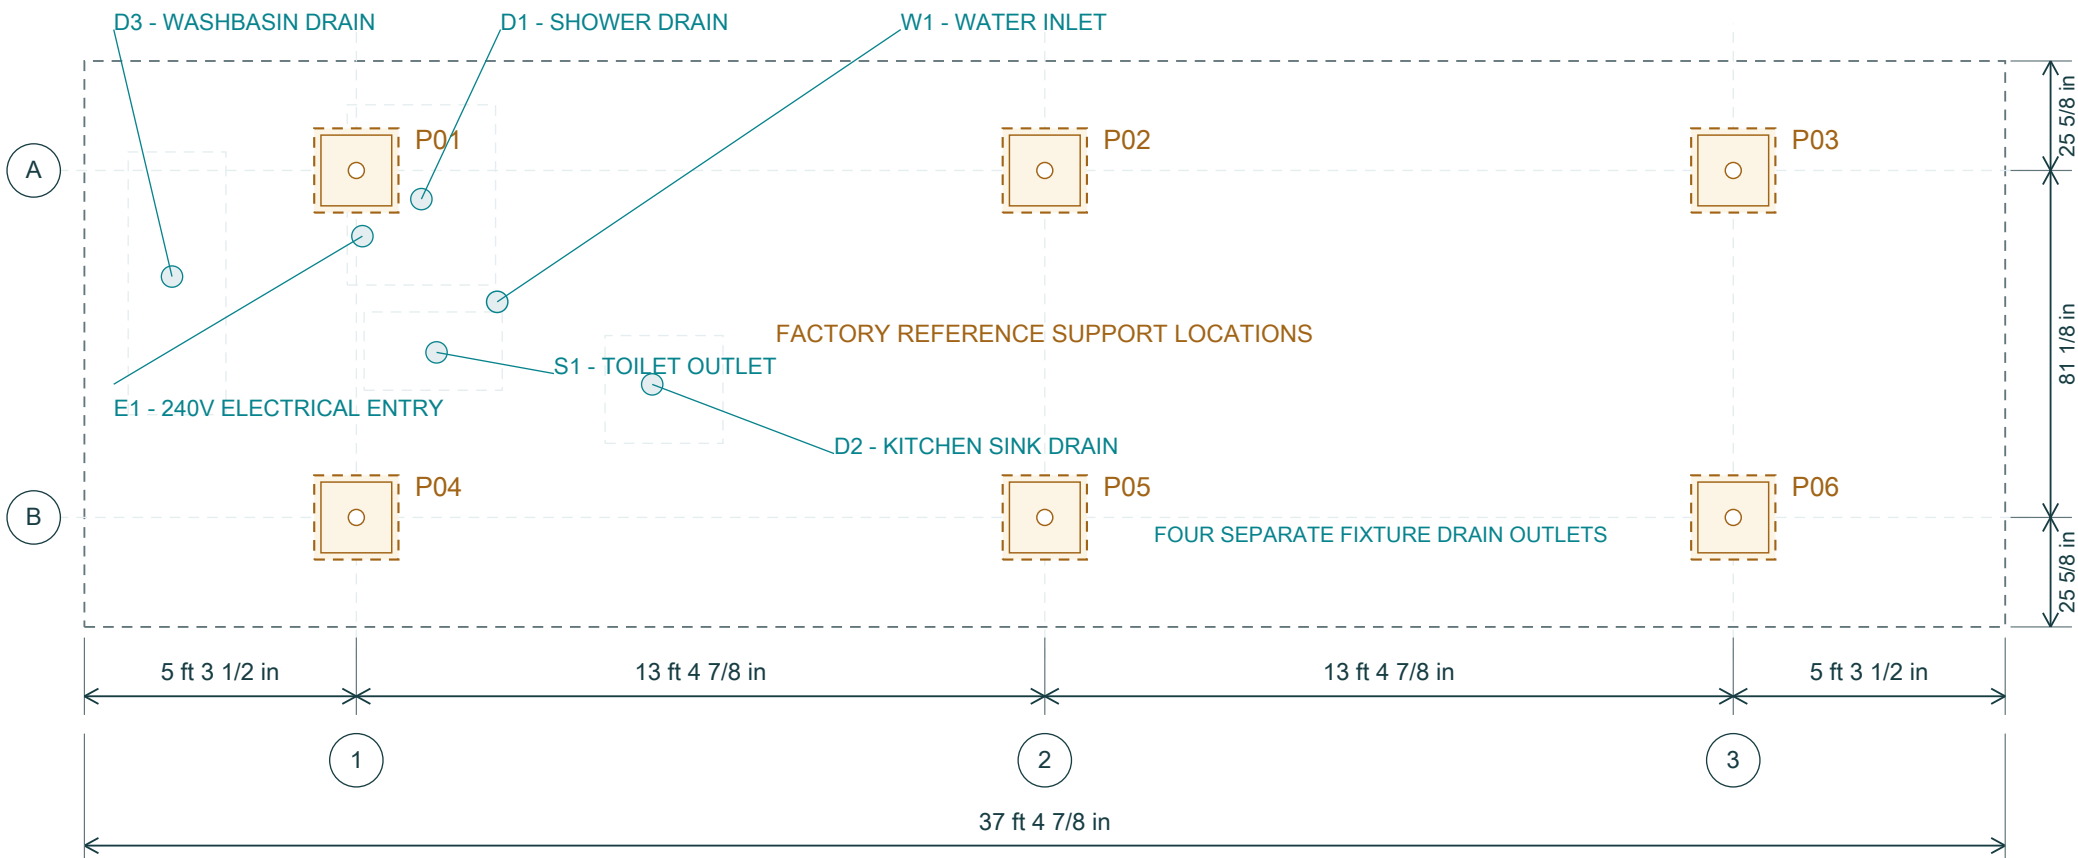

Source foundation envelope: 37 ft 4 7/8 in x 11 ft 0 1/4 in. X/Y datum: its upper-left corner; Y downward.
Reference plate: 16.535 x 16.535 x 0.394 in. Reference foundation top: 9.055 in above grade.

03 FOUNDATION & UTILITY CONNECTION SCHEDULE

ID	TYPE	X LOCATION	Y LOCATION	CONNECTION / REFERENCE
P01	Foundation support	5 ft 3 1/2 in	2 ft 1 5/8 in	Reference location
P02	Foundation support	18 ft 8 3/8 in	2 ft 1 5/8 in	Reference location
P03	Foundation support	32 ft 1 1/4 in	2 ft 1 5/8 in	Reference location
P04	Foundation support	5 ft 3 1/2 in	8 ft 10 3/4 in	Reference location
P05	Foundation support	18 ft 8 3/8 in	8 ft 10 3/4 in	Reference location
P06	Foundation support	32 ft 1 1/4 in	8 ft 10 3/4 in	Reference location
W1	Water inlet	Confirm on unit	Confirm on unit	0.787 in* (source DN20)
S1	Toilet outlet	Confirm on unit	Confirm on unit	Below toilet - separate outlet
D1	Shower drain	Confirm on unit	Confirm on unit	Below shower - separate outlet
D2	Kitchen sink drain	Confirm on unit	Confirm on unit	Below kitchen sink - separate outlet
D3	Washbasin drain	Confirm on unit	Confirm on unit	Below washbasin - separate outlet
E1	Electrical entry	Confirm on unit	Confirm on unit	240 V incoming power cable

Outlet positions are schematic. Factory reference: sewer 4.331 in (DN110), bathroom drain 2.953 in (DN75).
* DN values converted for reference. Confirm exact outlet offsets, each outlet size, U.S. nominal pipe sizes and adapters.
CONFIGURATION REFERENCE - Support applicability and alignment require confirmation.